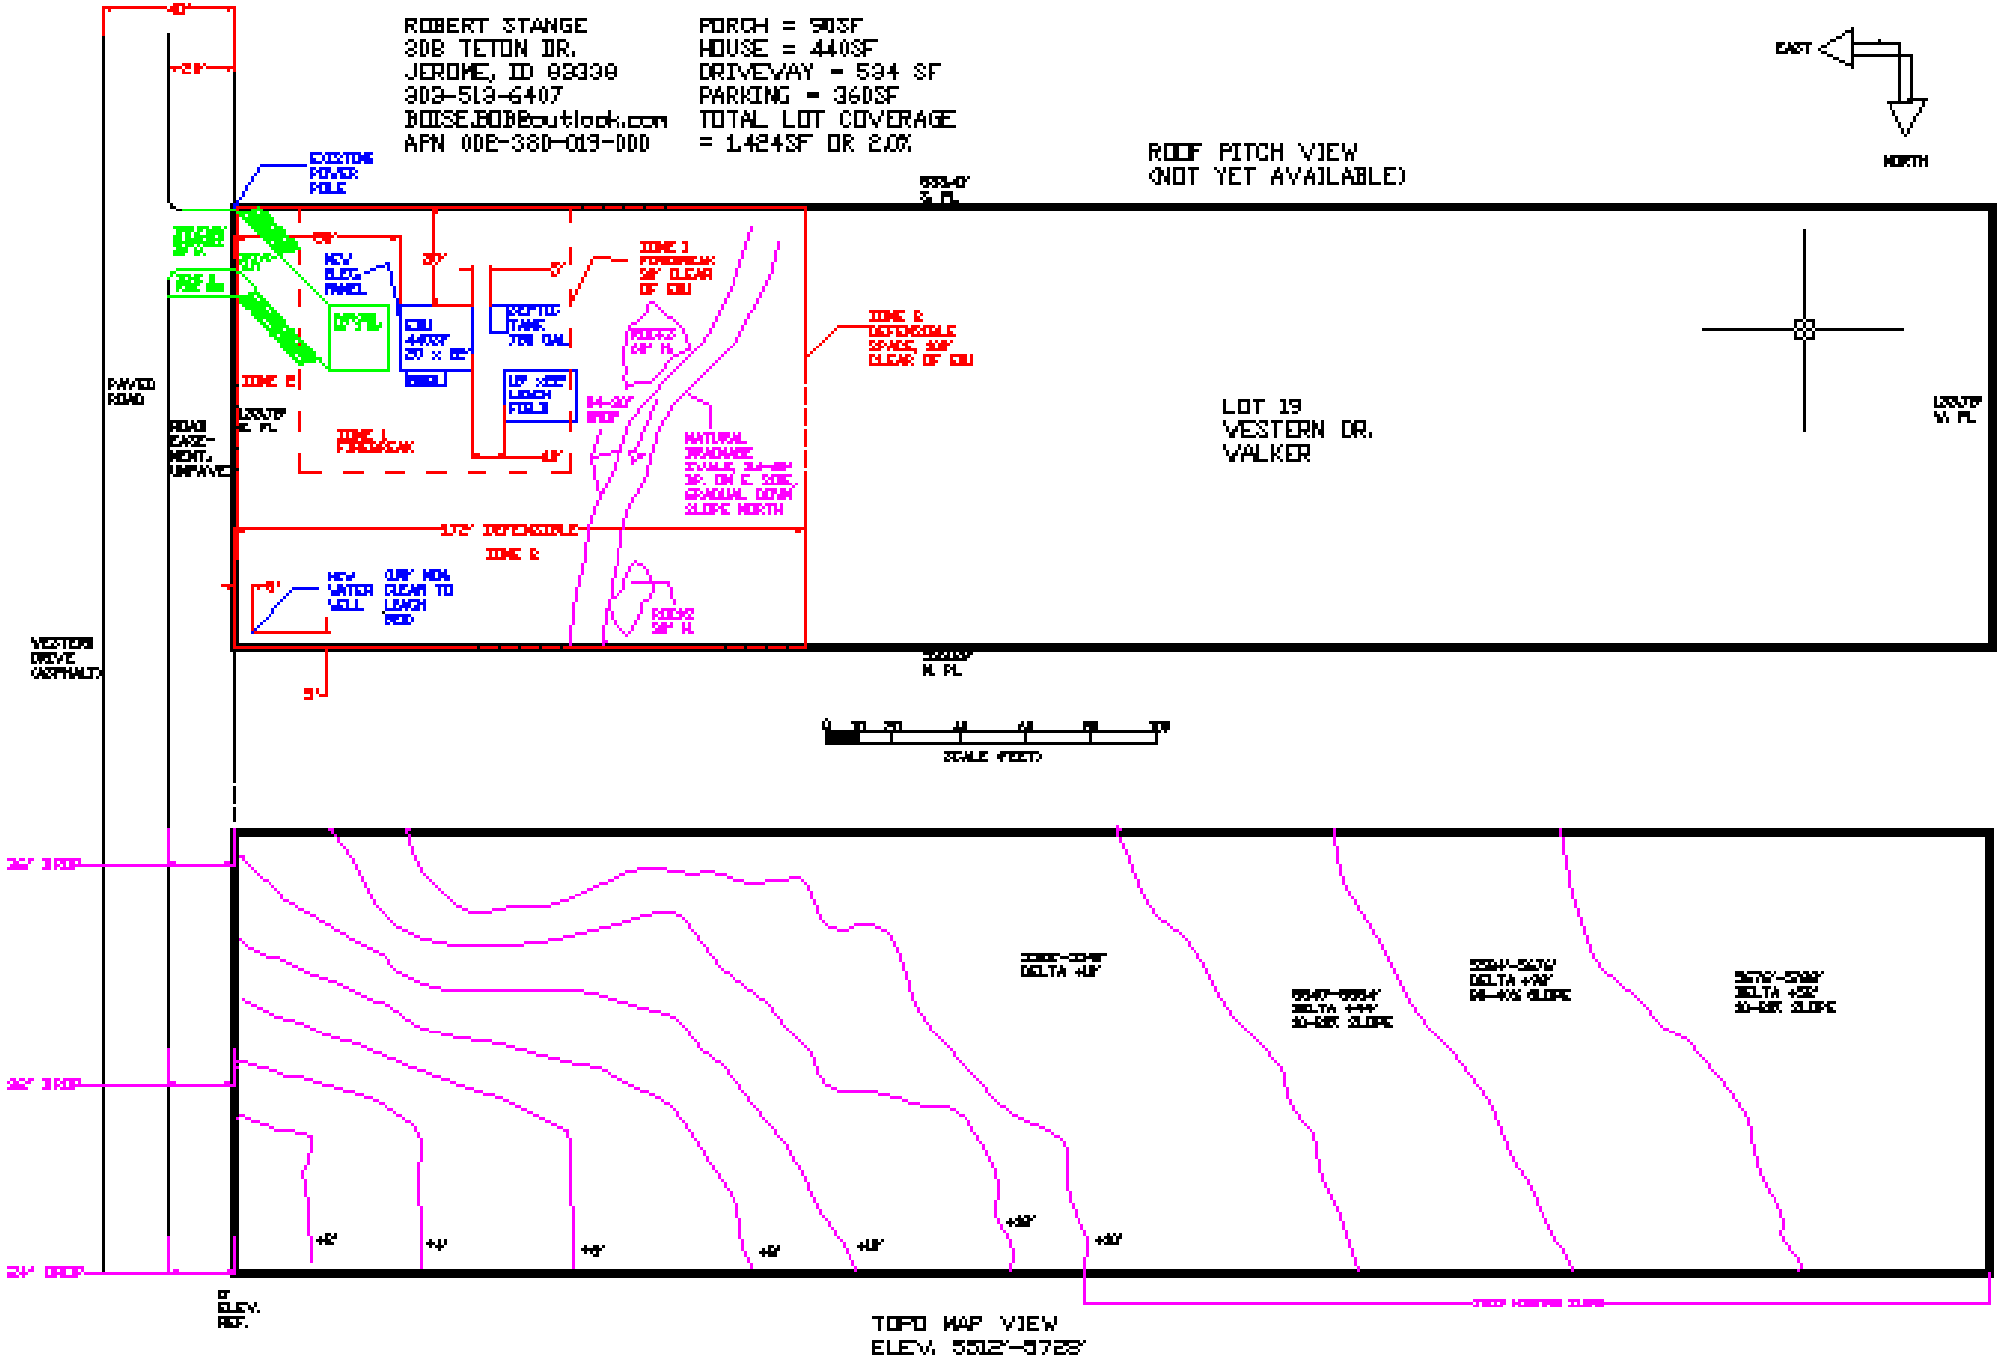SITE PLAN LOT 19 WESTERN DR, WALKER CA